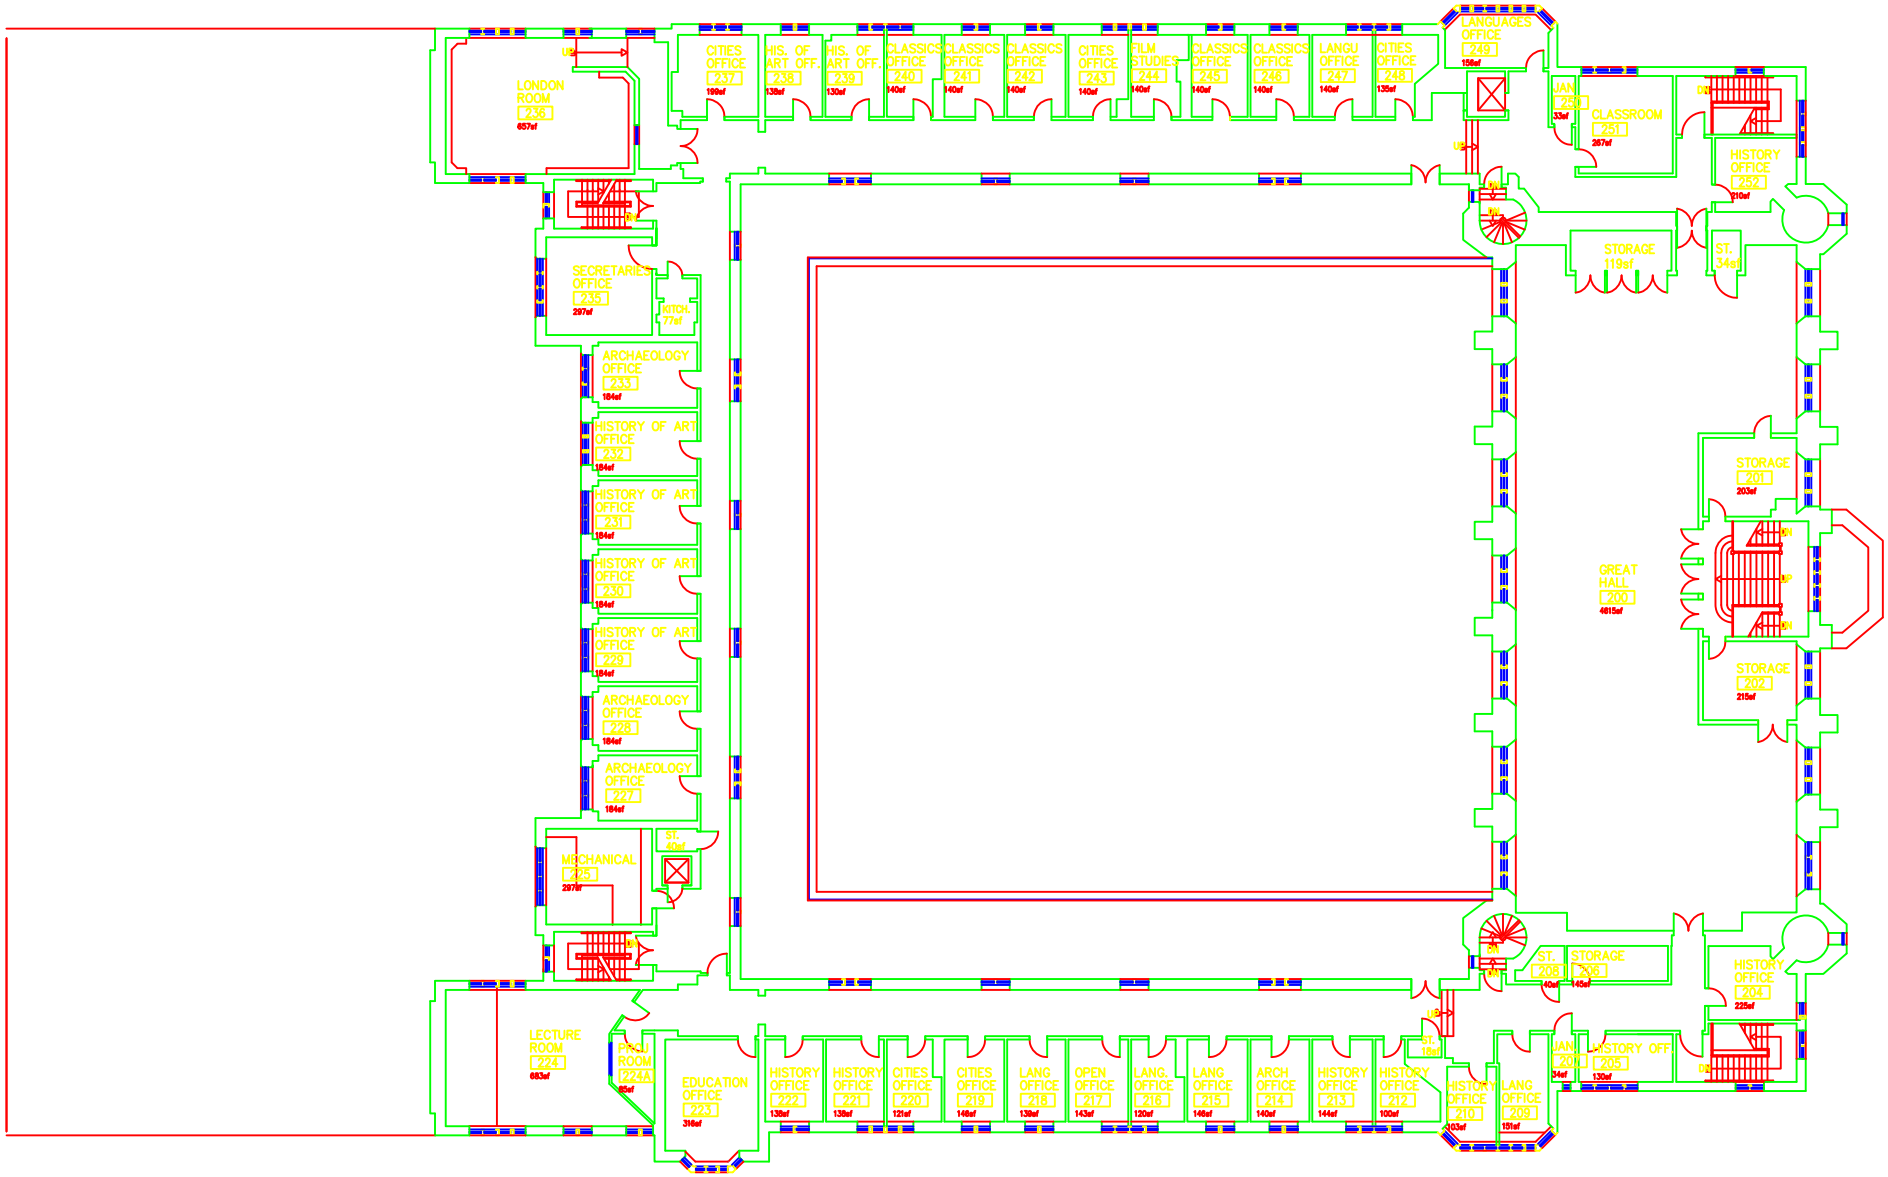


M. Carey Thomas Hall

# Existing Second Floor Plan

SCALE:

NORTH